
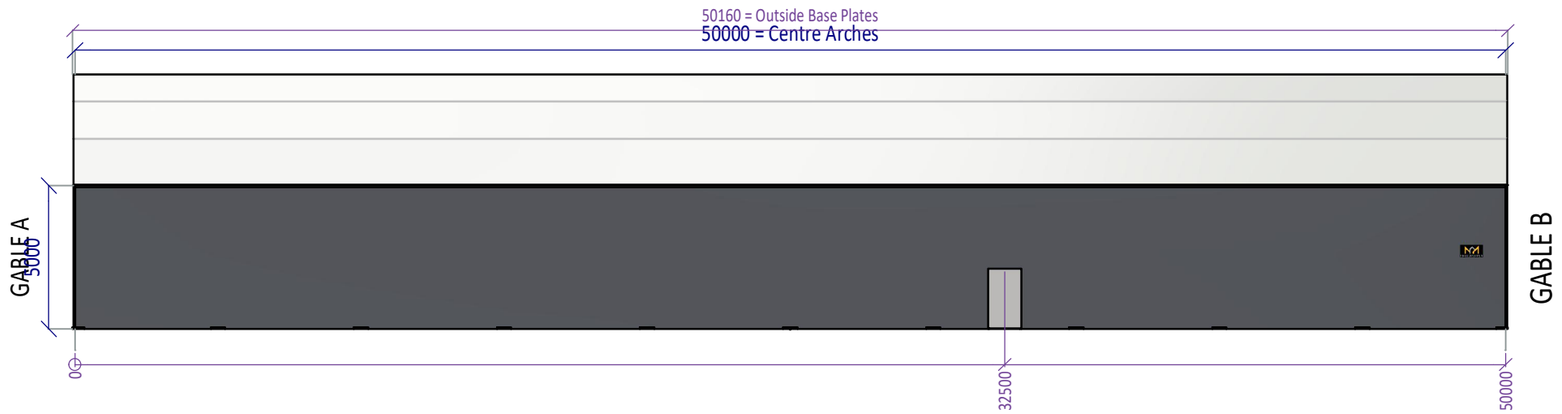


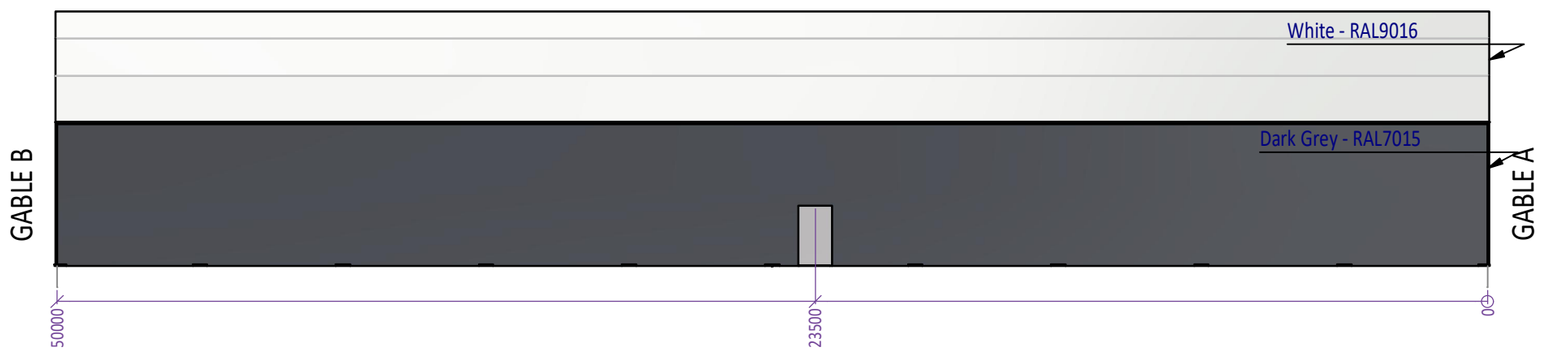

Rev Date: 22 / 5 / 2023 Rev By:		Title: Bygglovsritning HALL 30-5 x 50m FASAD	Drawing no: **30-5-BS**
CUSTOMER: ADDRESS: GNR / BNR:			Sheets: 1 of 1 / Rev no: **1**